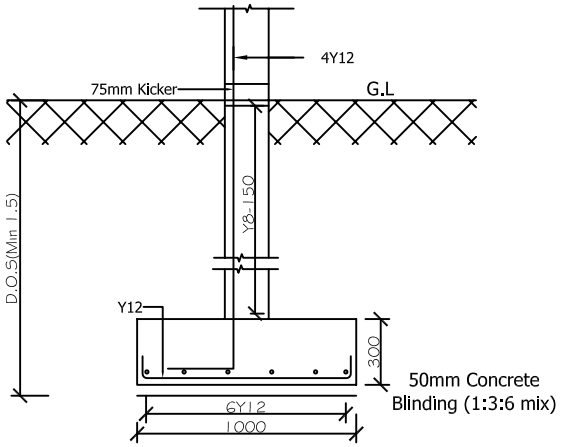

TYPICAL SEC:-CB1
Scale NTS

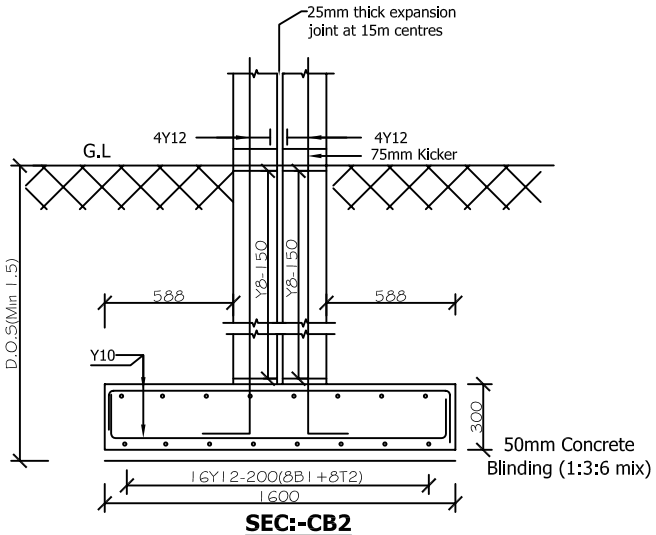

SEC:-CB2
Scale NTS

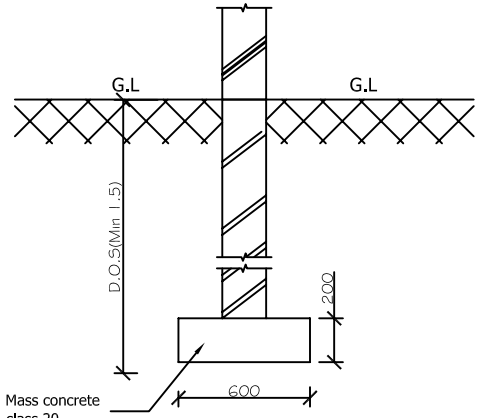

TYPICAL BOUNDARY WALL
STRIP FOOTING
NTS

REV	REVISIONS		SIGN	DATE	APPROVED
D		BY			
		CHECKED			
C		BY			
		CHECKED			
B		BY			
		CHECKED			
A		BY			
		CHECKED			

CLIENT
KENYA ELECTRICITY GENERATING COMPANY
P.O. BOX 47936-00100
NAIROBI

Drawing Title
TYPICAL SECTION AND DETAILS FOR KIPEVU BOUNDARY WALL

Designed by	NCN	Drawn by	NCN
Scales as shown	nts	Date	APRIL 2010
STATUS P	DRAWING No. KG/PE/Klpevu/Aux/01b		REV